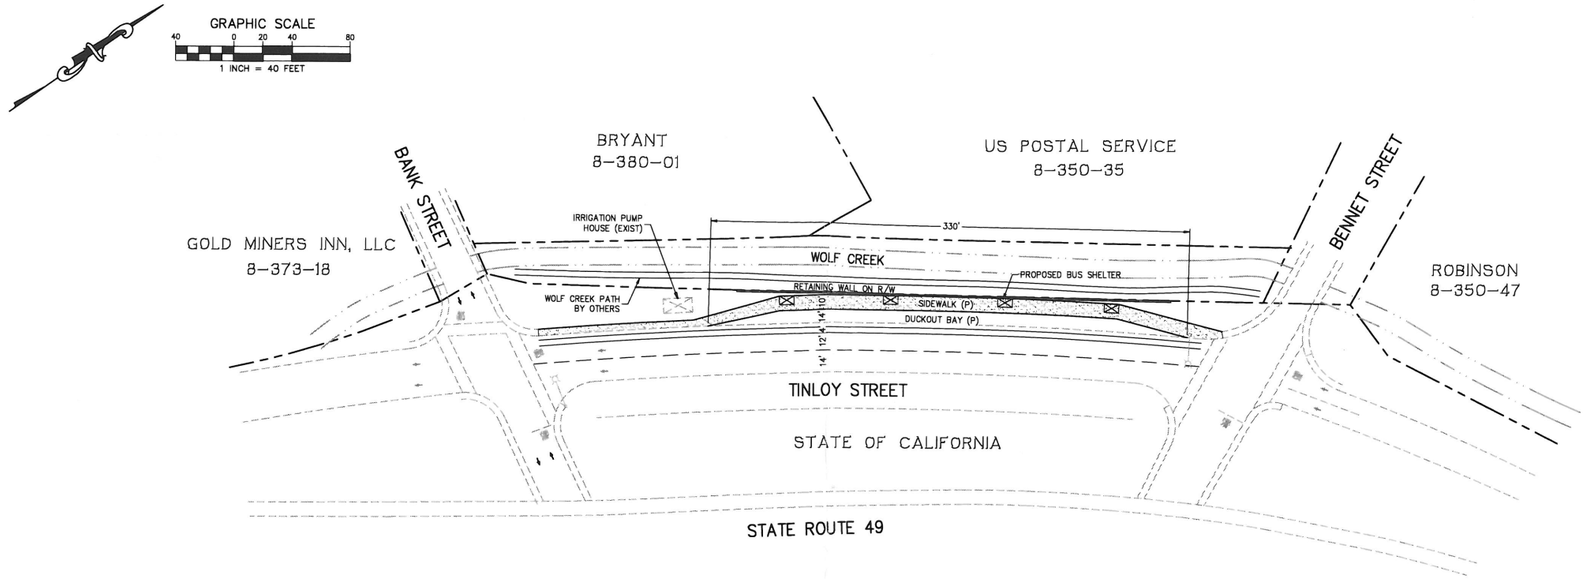

PLAN VIEW

NOTE: ALL DIMENSIONS SHOWN APPROXIMATE ONLY AND TO BE CONFIRMED BY SURVEY

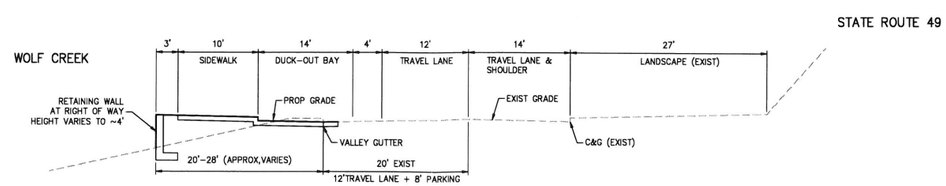

TYPICAL SECTION
TINLOY STREET
SCALE: 1"=8'

REVISIONS

NO.	DESCRIPTION	BY	DATE

NEVADA COUNTY
DEPARTMENT OF TRANSPORTATION
Design/Construction Division

GRASS VALLEY TRANSIT TRANSFER
TINLOY STREET
CONCEPTUAL LAYOUT

DRAWING:	GVTTCONCEPT
DESIGNED:	KM
DRAWN:	KM
CHECKED:	KM
JOB NO:	GVTT
DATE:	JULY 22, 2008

SHEET 1 OF 1 SHEETS

L:\RE PROJECTS\Gold Co Transit Transfer\GVTTCONCEPT.dwg, 7/22/2008 1:56:31 PM, PDF.pc3