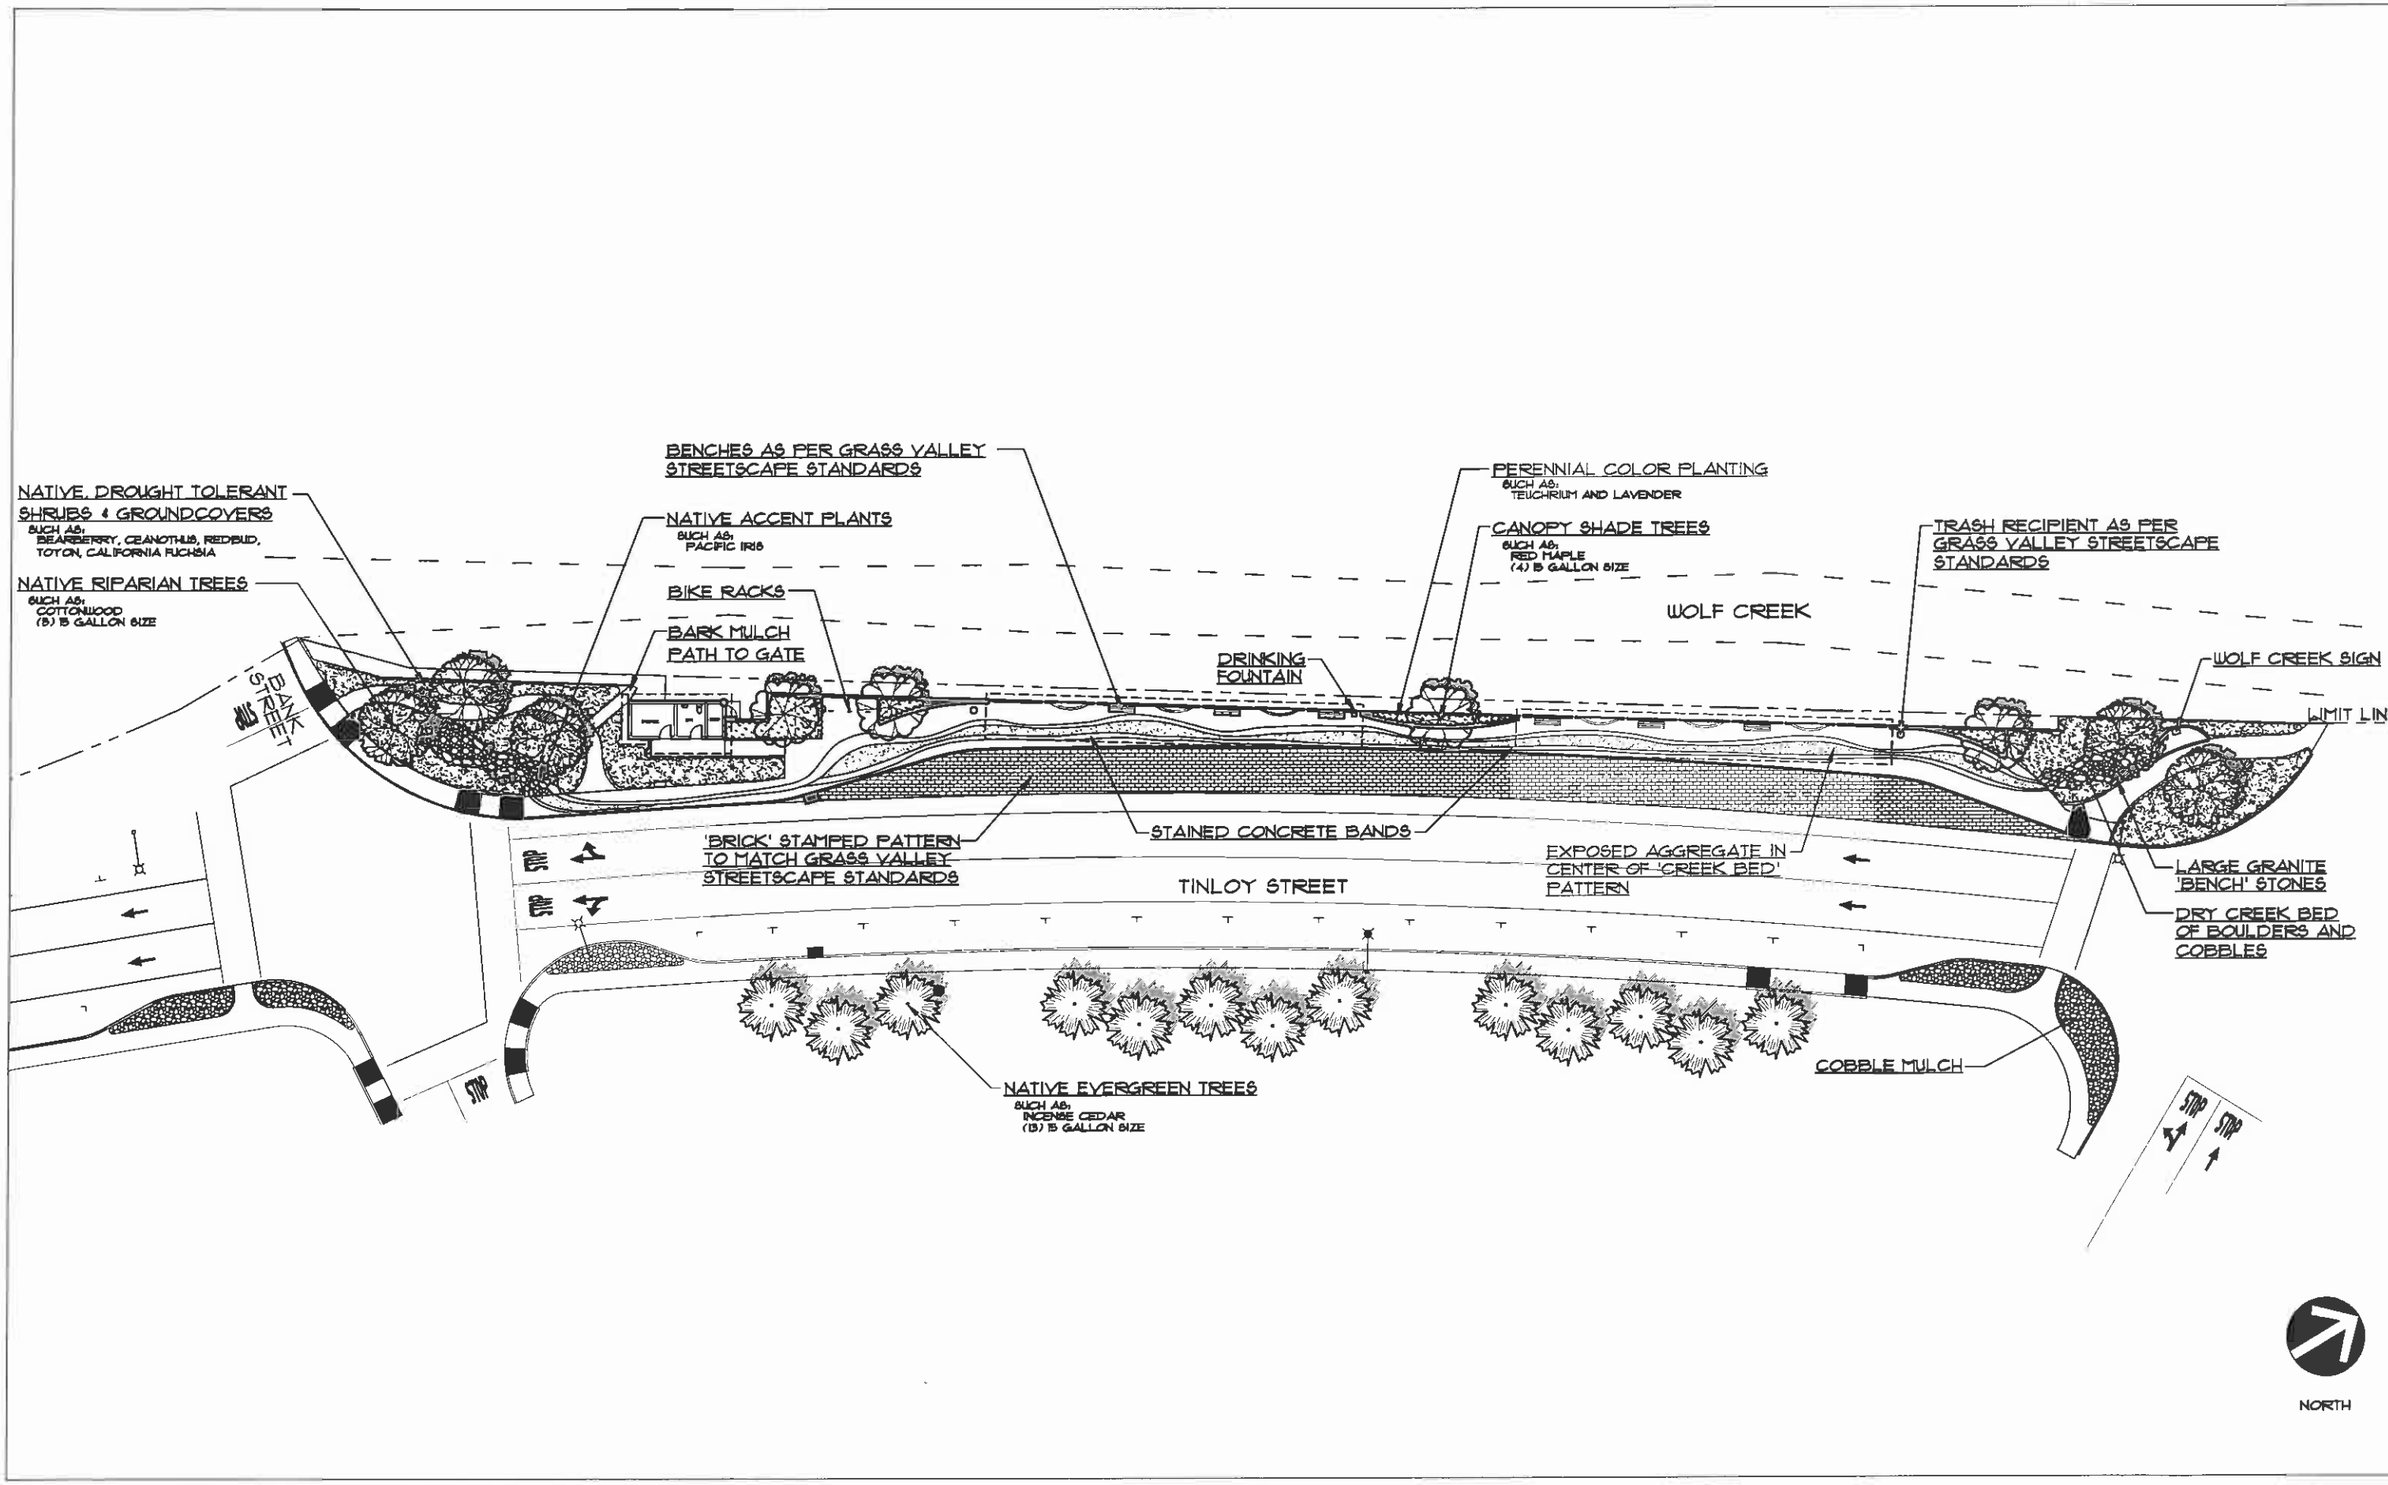

McPROUD & ASSOCIATES
LANDSCAPE ARCHITECTURE

TITLE: CONCEPTUAL LANDSCAPE PLAN

SCALE: 1"=20'-0"

DATE: 9-4-09

REVISIONS

GOLD COUNTRY STAGE
TRANSIT TRANSFER FACILITY
FOR NEVADA COUNTY
TINLOY STREET
GRASS VALLEY, CALIFORNIA

DRAWING NO. L-1

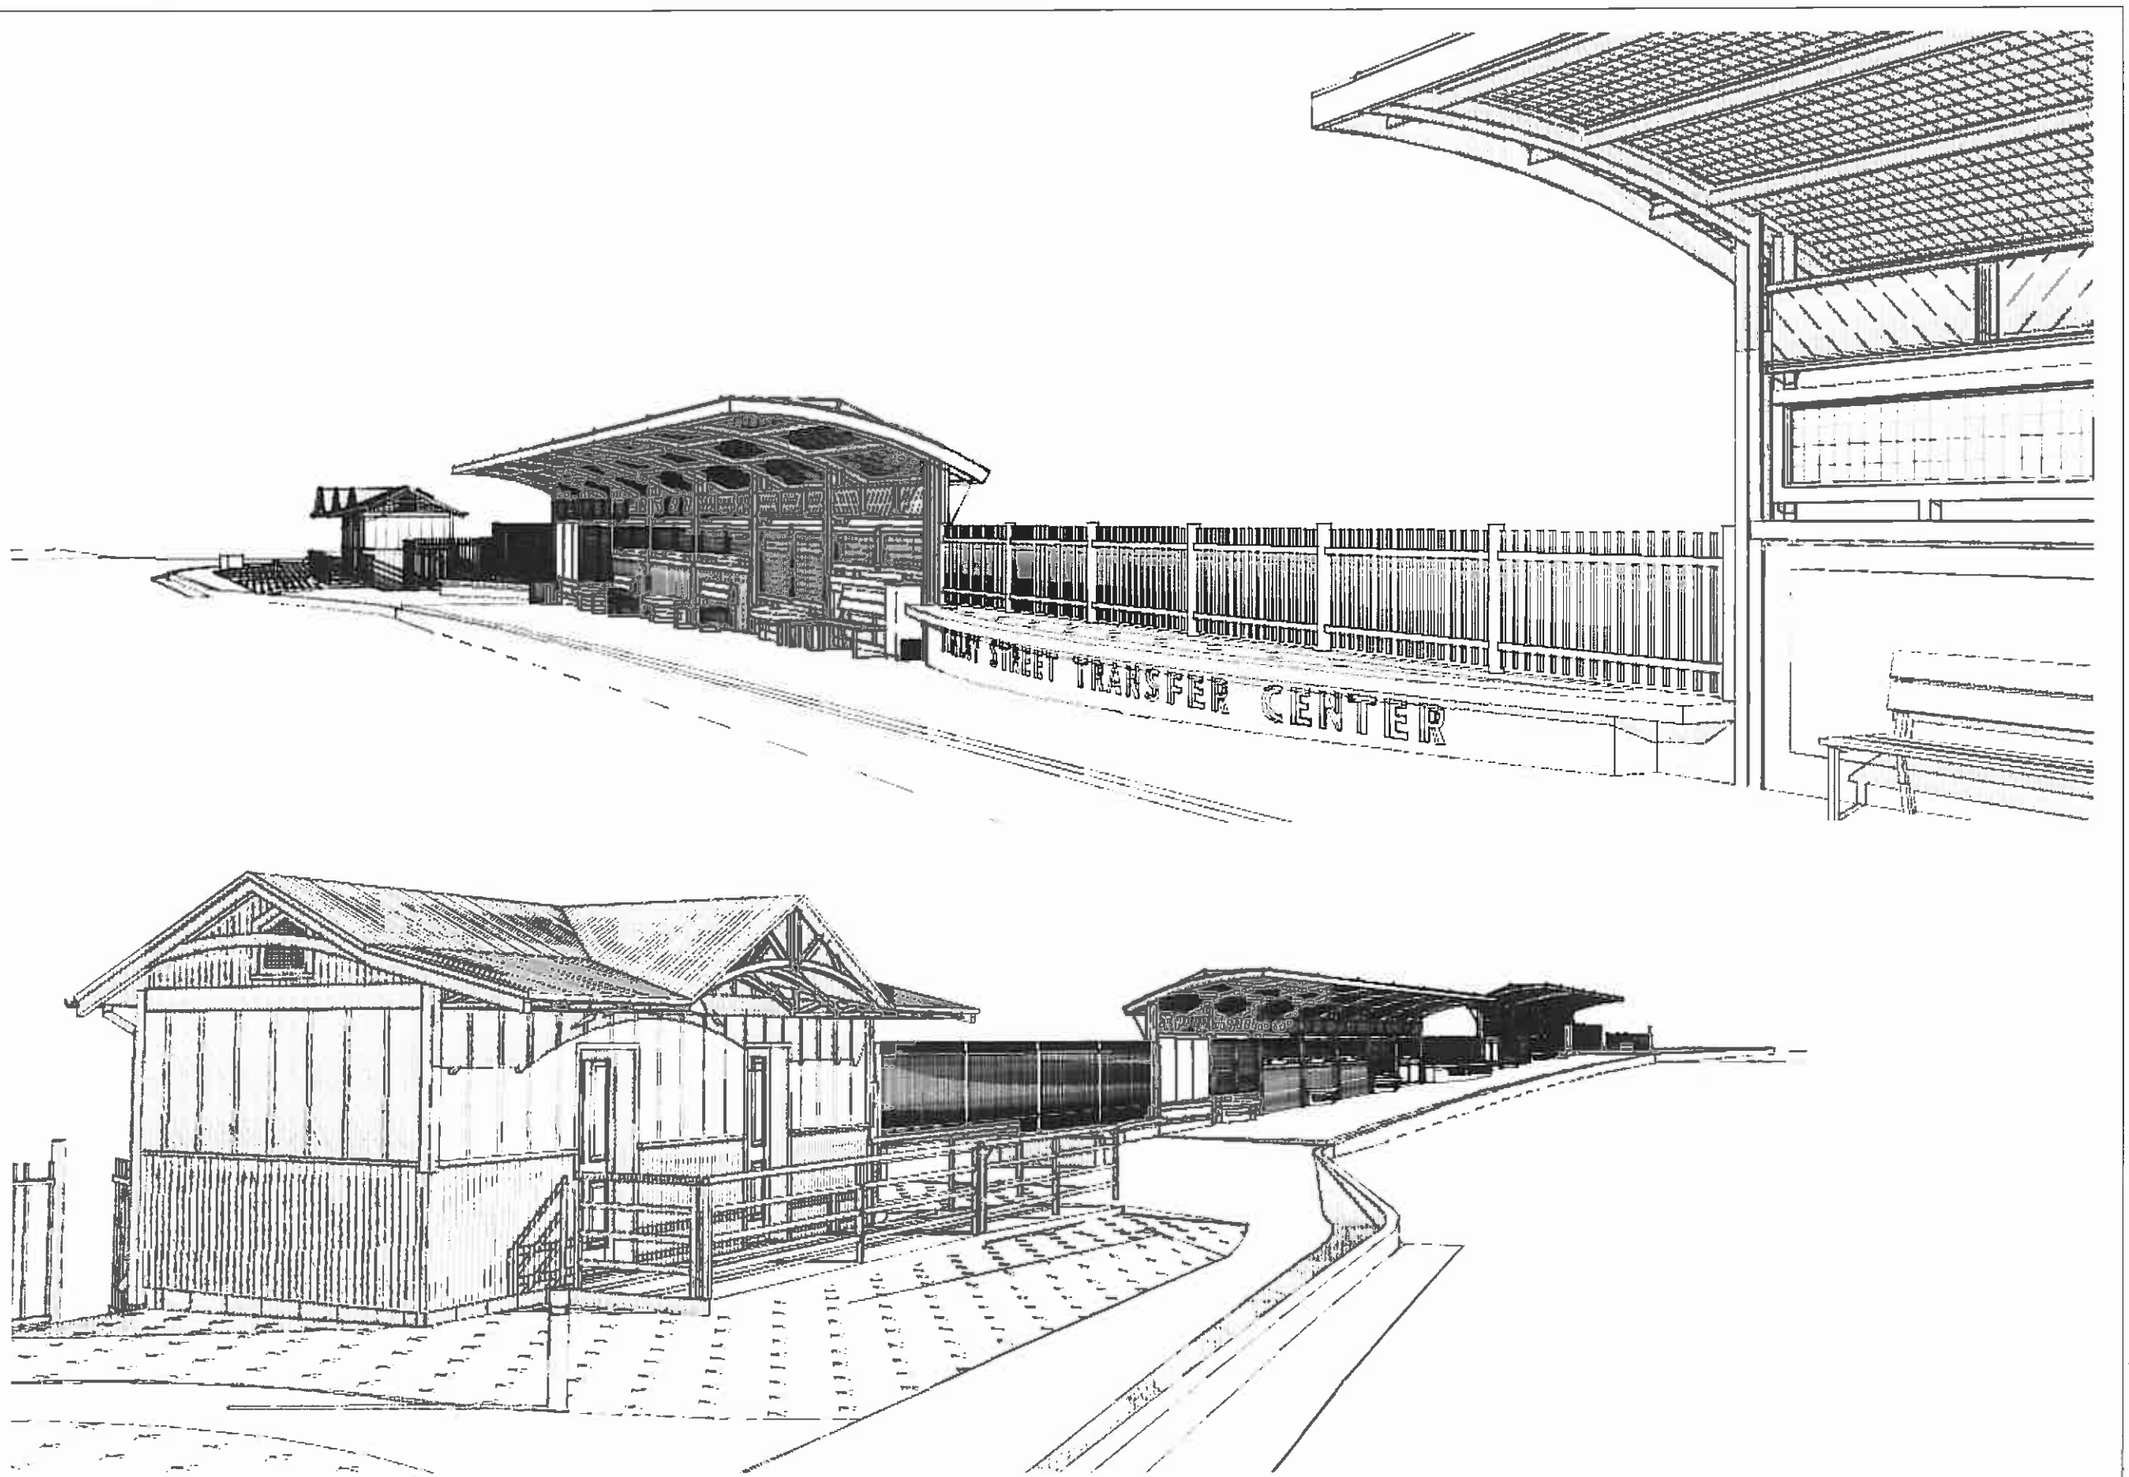

LICENSED ARCHITECT
ANDREW J. PAWLOWSKI
No. C 25998
STATE OF CALIFORNIA

Revisions

siteline architecture
Andrew J. Pawlowski, Architect, LEED AP
644 Zion Street
Nevada City CA 95959
530.478.9415 - t
530.478.9416 - f
www.sitelinearch.com

TINLOY STREET TRANSFER CENTER
for
NEVADA COUNTY DEPARTMENT OF PUBLIC WORKS
TINLOY ST, GRASS VALLEY, CA

RAB/JSJ

3/16/10

10012

PRELIMINARY

PERSPECTIVE SKETCHES

.1